A108
1

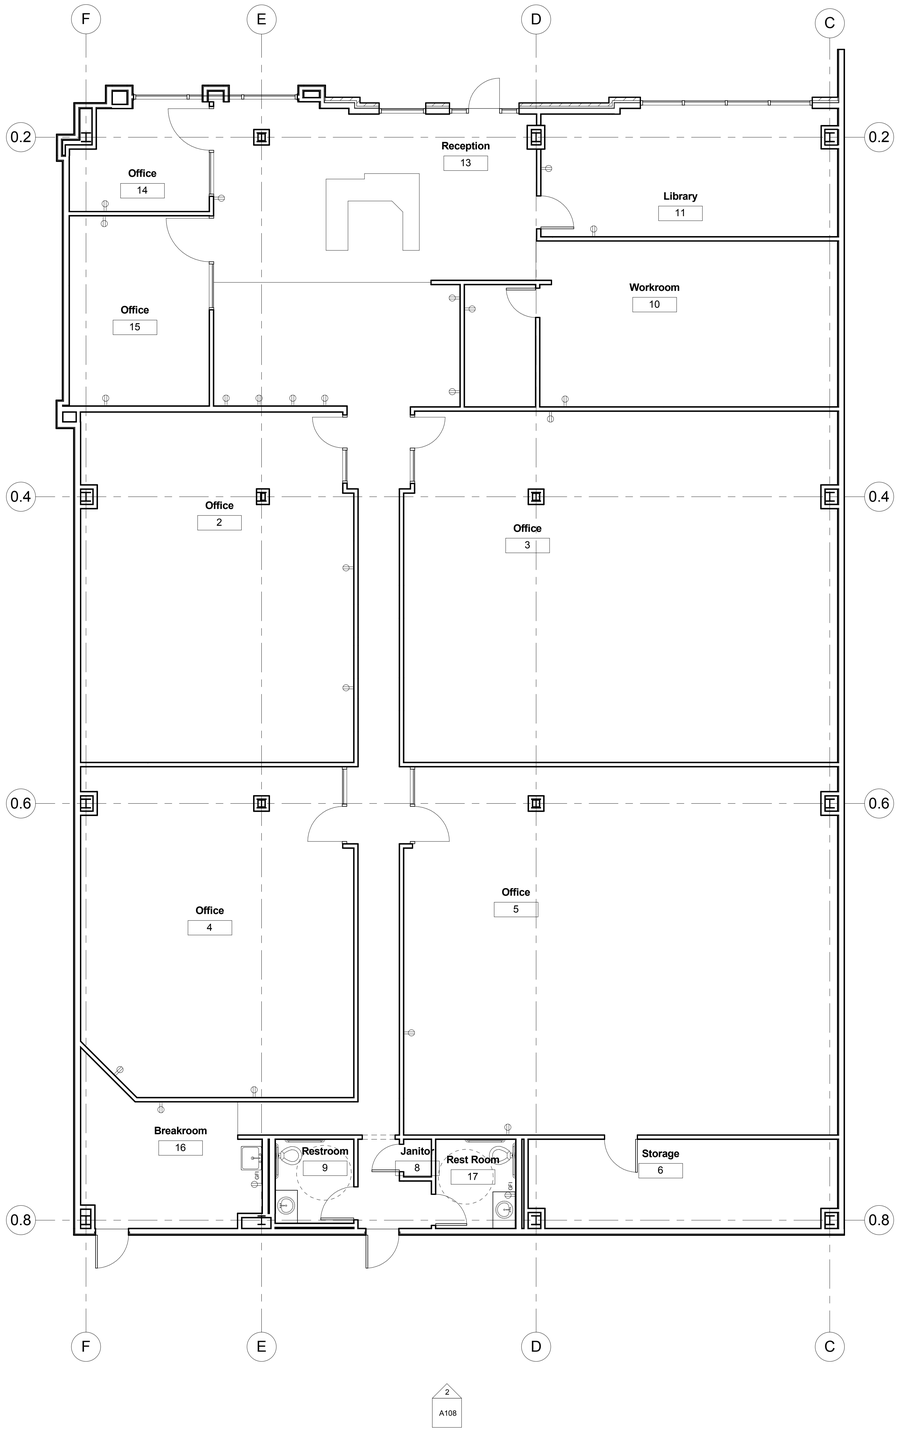

A108 4
3 A108
2
A108

1 Level 1 Phase 1 As-Built
3/16" = 1'-0"

AUTODESK.

www.autodesk.com/revit

Consultant
Address
Address
Address
Phone

Consultant
Address
Address
Address
Phone

Consultant
Address
Address
Address
Phone

Consultant
Address
Address
Address
Phone

Consultant
Address
Address
Address
Phone

No.	Description	Date

Kyle Irwin

Coffee Tech Institiute

Floor Plan - As Built

Project Number	Project Number
Date	Issue Date
Drawn By	Author
Checked By	Checker

A101

Scale 3/16" = 1'-0"

10/22/2015 1:35:04 PM

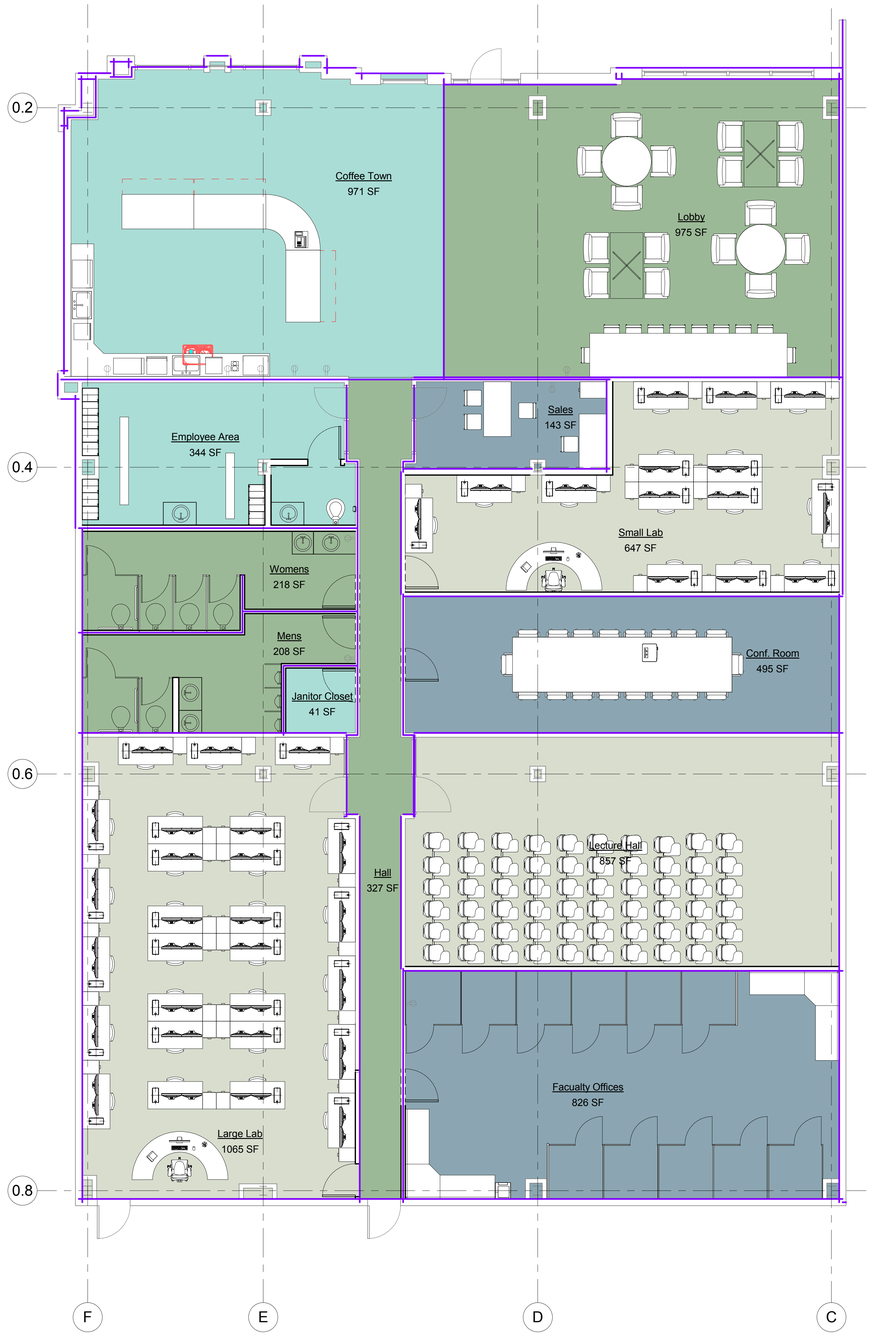

1 Level 1
3/16" = 1'-0"

Rentable Area Legend

- Building Common Area
- Floor Area
- Office Area
- Store Area

AUTODESK.

www.autodesk.com/revit

Consultant
Address
Address
Address
Phone

Consultant
Address
Address
Address
Phone

Consultant
Address
Address
Address
Phone

Consultant
Address
Address
Address
Phone

Consultant
Address
Address
Address
Phone

No.	Description	Date

Kyle Irwin

Coffee Tech Institiute

Area Plan - CTI

Project Number	Project Number
Date	Issue Date
Drawn By	Author
Checked By	Checker

A102

Scale 3/16" = 1'-0"

10/22/2015 1:35:11 PM

Door Schedule						
Family	Count	Description	Manufacturer	Mark	Model	URL
Door-Curtain-Wall-Single-Glass	5					
Single-Flush	10					

Panel Schedule						
Family	Count	Description	Manufacturer	Mark	Model	URL
Curtain Wall	1					
System Panel	32					

Plumbing Fixture Schedule						
Family	Count	Description	Manufacturer	Mark	Model	URL
COMMERCIAL_HC_TOILET_RH-3D	2					
Commercial_Toilet-3D_single_stall_LEFT	4					
Kohler_-_K-3224_Ravinia_Sink_1334	1			50		
Sink Kitchen-Single	2					
Sink_Vanity_Round	6					
Toilet-Commercial-Wall-2D	1			46		
Urinal-Wall-3D	3					

Room Schedule		
Name	Count	Department
Mens	1	Service
Janitor Room	1	Service
Womens	1	Service
CT Employee Area	1	Store
Conf Room	1	Conference Space
Small Lab	1	Lab Space
Lecture Hall	1	Class Space
Faculty Offices	1	Faculty Space
Faculty Offices	1	
Large Lab	1	Lab Space
Coffee Town	1	Store
Room	1	
Lobby	1	Coridor
Sales	1	Store
Hall	1	Coridor

Show All									
CTI#	Family	Count	Cost	Description	Food Prep	Mark	Manufacturer	Model	URL
102	Coffee Urn	1	0.00	Adjustable By-Pass Automatic Agitator Solid State Timer.	Yes		Cecliware	FE100N,CH100N,CL100N	http://gmcw.com/
103	Countertop Fridge	2	0.00	Refrideratior With Illinated Header	Yes		Cecliware	CTR2.68LD w/ Header	http://gmcw.com/
106	Espresso Grinder	1	0.00	Heavy Duty Automatic Espresso Grinder	Yes		Cecliware	VG-HD-A	http://gmcw.com/
107	Cold Beverage Dispenser	1	0.00	Innovative Cold Beverage Dispenser	Yes		GRINDMASTER	C-3D Triple Focus Flavor	http://grindmaster.com
108	Ice Beverage Dispenser	1	0.00	A 22" Wide Ice Beverage Dispenser	Yes		Lancer	4500 Series	http://www.lancercorp.com/
109	Espresso Machine	1	0.00	A Double Slot Espresso Machine	Yes		Cecliware	Venezia II VAE-22	http://gmcw.com/

Window Schedule						
Family	Count	Description	Manufacturer	Mark	Model	URL

AUTODESK.

www.autodesk.com/revit

Consultant
Address
Address
Address
Phone

Consultant
Address
Address
Address
Phone

Consultant
Address
Address
Address
Phone

Consultant
Address
Address
Address
Phone

Consultant
Address
Address
Address
Phone

No.	Description	Date

Kyle Irwin

Coffee Tech Institiute

Schedules

Project Number	Project Number
Date	Issue Date
Drawn By	Author
Checked By	Checker

A103

Scale

10/22/2015 1:35:11 PM

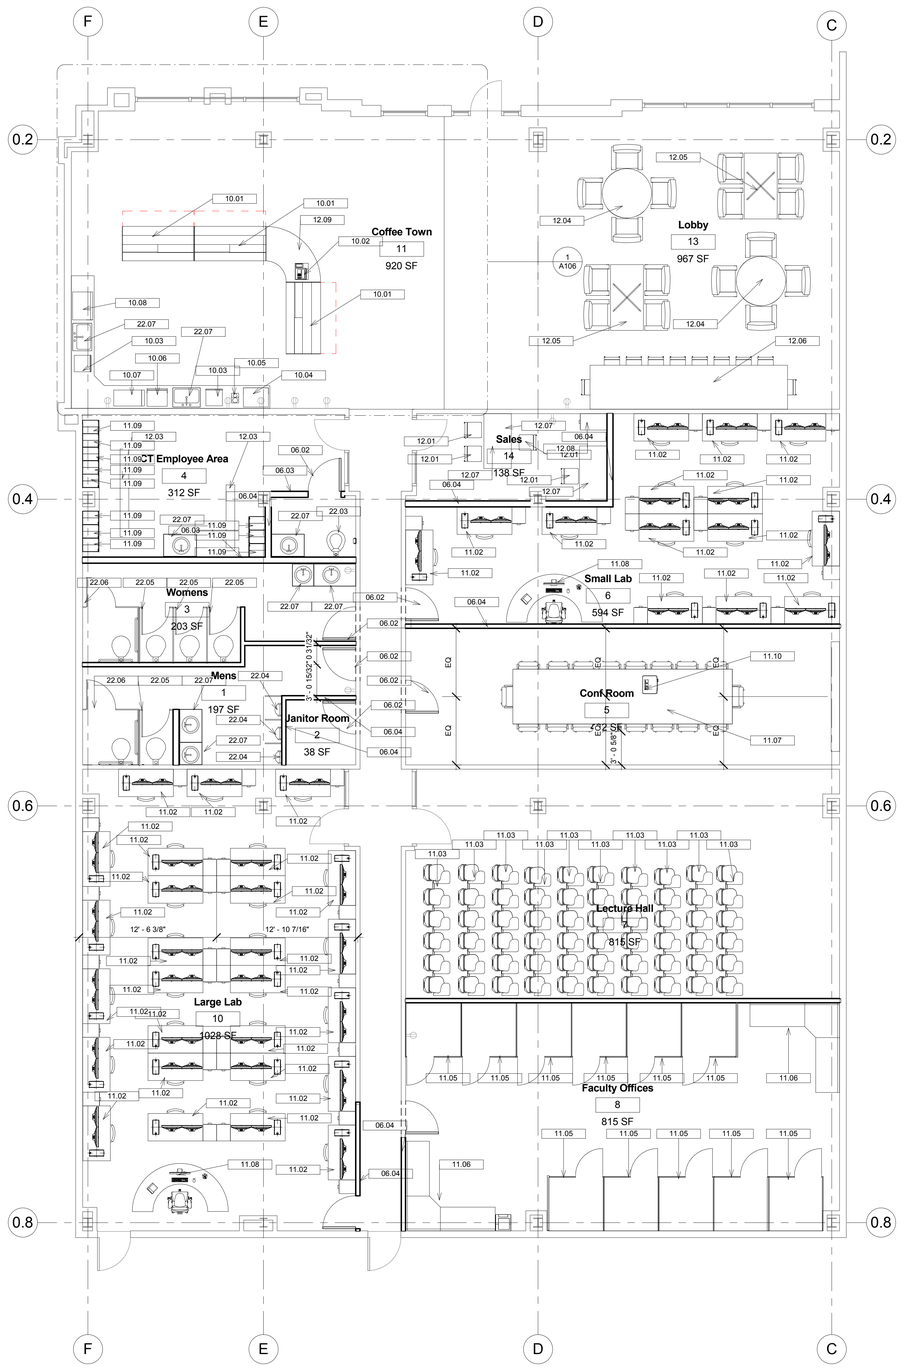

1 Level 1 Phase 3 CTI
3/16" = 1'-0"

Demo Keynotes	
Key Value	Keynote Text
06.02	Added Single-Flush 36" x 84" Door
06.03	Added Interior Plumbing Wall
06.04	Added Interior Wall
10.01	Added Pastry Case
10.02	Added Cash Register
10.03	Added Countertop Fridge
10.04	Added Espresso Machine
10.05	Added Espresso Grinder
10.06	Added Cold Beverage Dispenser
10.07	Added Coffee Urn
10.08	Added Ice Beverage Machine
11.02	Addded Student Computer Desk w/ Chair
11.03	Added Lecuture Hall Seating x6
11.04	Added Lecuture Hall Professor's desk
11.05	Added Faculty Stall
11.06	Added Faculty L Desk
11.07	Added Conference Table
11.08	Added Computer Professor Desk
11.09	Added Employee Lockers
11.10	Added Projector + Screen
12.01	Added Chair
12.03	Added Locker Bench
12.04	Added Circle Table w/ Chairs
12.05	Added Rectangular Table w/ Chairs
12.06	Added Dining Table
12.07	Added Desk
12.08	Added Filling Cabnet
12.09	Added Countertop
22.03	Added Commercial HC Toilet
22.04	Added Urinal
22.05	Added Toilet Stall
22.06	Adeded ADA Toilet Stall
22.07	Added Sink

AUTODESK.

www.autodesk.com/revit

Consultant
Address
Address
Address
Phone

Consultant
Address
Address
Address
Phone

Consultant
Address
Address
Address
Phone

Consultant
Address
Address
Address
Phone

Consultant
Address
Address
Address
Phone

No.	Description	Date

Kyle Irwin

Coffee Tech Institiute

Floor Plan - CTI

Project Number	Project Number
Date	Issue Date
Drawn By	Author
Checked By	Checker

A104

Scale 3/16" = 1'-0"

10/22/2015 1:35:14 PM

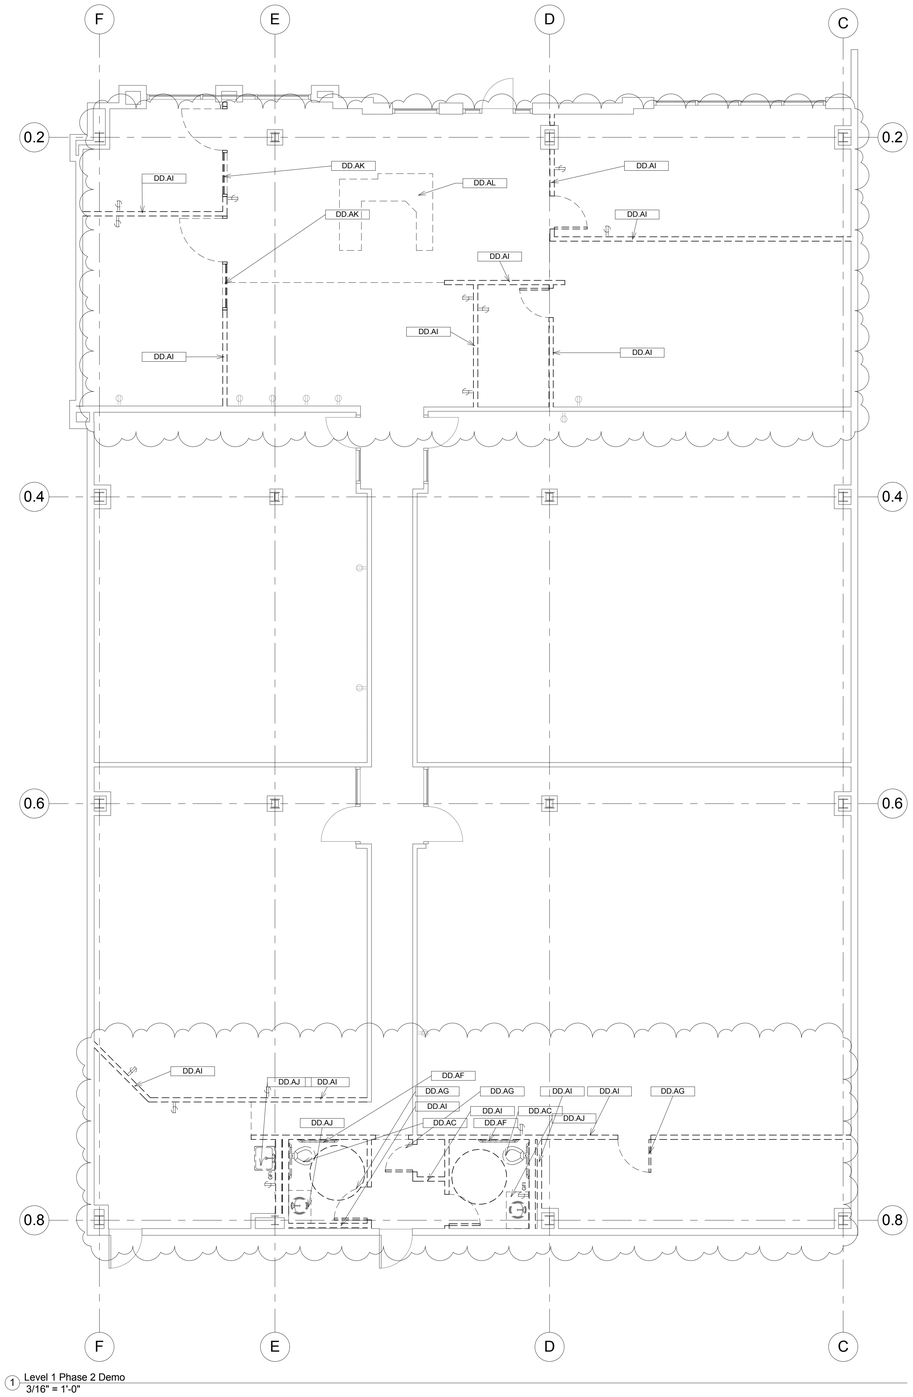

1 Level 1 Phase 2 Demo
3/16" = 1'-0"

Demo Keynotes	
Key Value	Keynote Text
DD.AC	Demolished Toilet
DD.AF	Demolished ADA Rails
DD.AG	Demolished Door
DD.AI	Demolished Interior Wall
DD.AJ	Demolished Sink
DD.AK	Demolished Curtain Wall
DD.AL	Demolished Desk

AUTODESK.

www.autodesk.com/revit

Consultant
Address
Address
Address
Phone

Consultant
Address
Address
Address
Phone

Consultant
Address
Address
Address
Phone

Consultant
Address
Address
Address
Phone

Consultant
Address
Address
Address
Phone

No.	Description	Date
1	Revision 1	Date 1

Kyle Irwin

Coffee Tech Institiute

Floor Plan - Demo

Project Number	Project Number
Date	Issue Date
Drawn By	Author
Checked By	Checker

A105

Scale 3/16" = 1'-0"

10/22/2015 1:35:14 PM

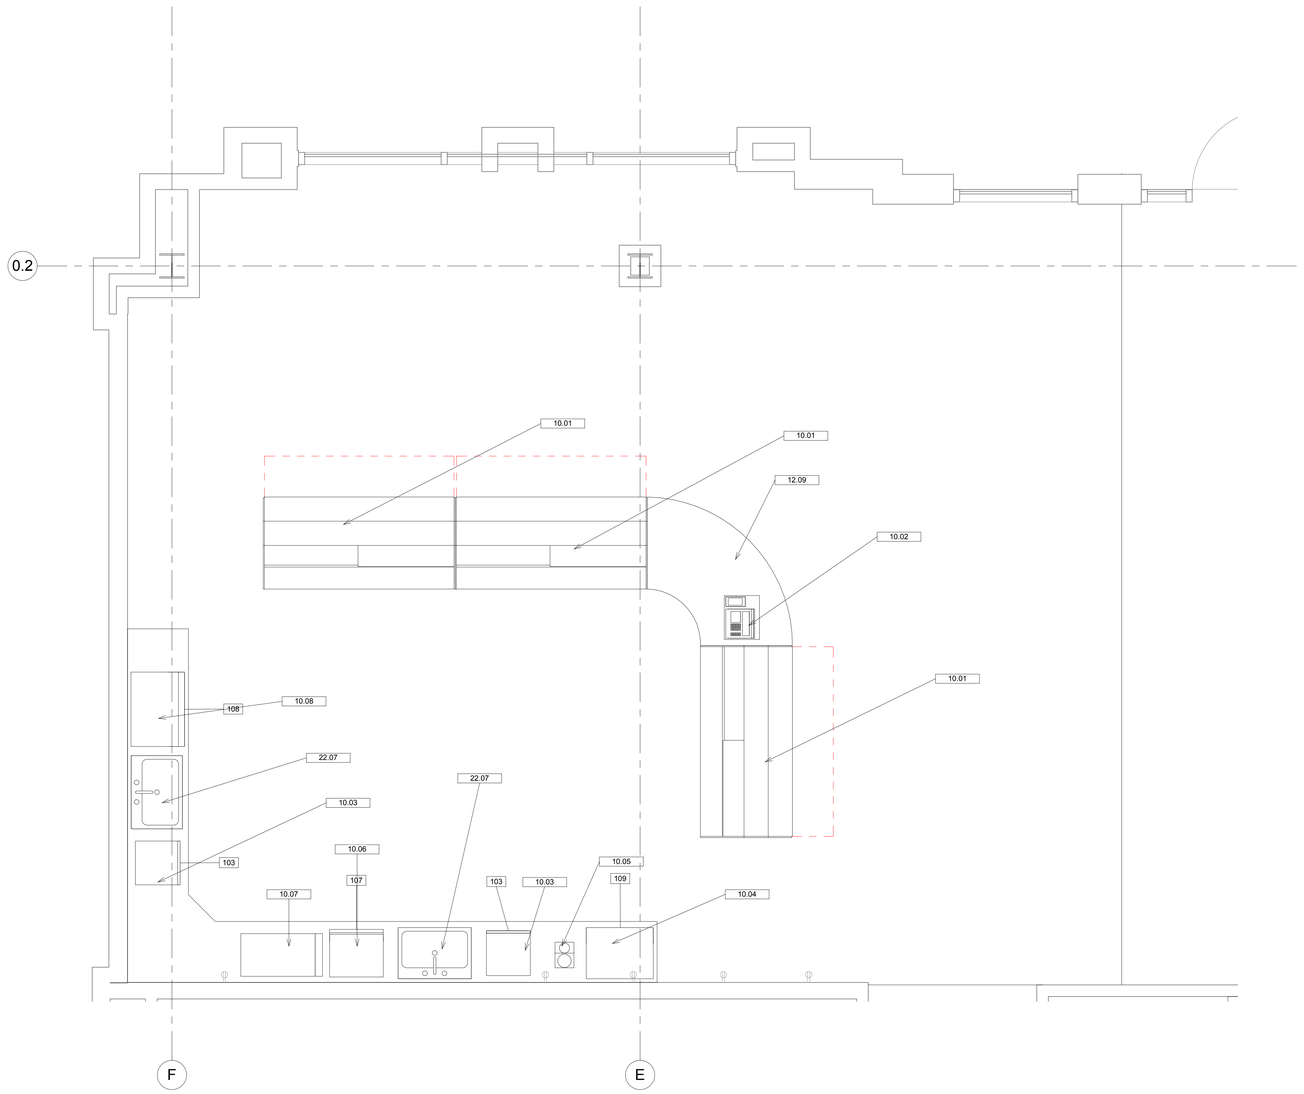

1 Level 1 Phase 3 CTI - Extended
1/2" = 1'-0"

Demo Keynotes	
Key Value	Keynote Text
10.01	Added Pastry Case
10.02	Added Cash Register
10.03	Added Countertop Fridge
10.04	Added Espresso Machine
10.05	Added Espresso Grinder
10.06	Added Cold Beverage Dispenser
10.07	Added Coffee Urn
10.08	Added Ice Beverage Machine
12.09	Added Countertop
22.07	Added Sink

AUTODESK.

www.autodesk.com/revit

Consultant
Address
Address
Address
Phone

Consultant
Address
Address
Address
Phone

Consultant
Address
Address
Address
Phone

Consultant
Address
Address
Address
Phone

Consultant
Address
Address
Address
Phone

No.	Description	Date

Kyle Irwin

Coffee Tech Institiute

Floor Plan - Extended CTI

Project Number	Project Number
Date	Issue Date
Drawn By	Author
Checked By	Checker

A106

Scale 1/2" = 1'-0"

10/22/2015 1:35:14 PM

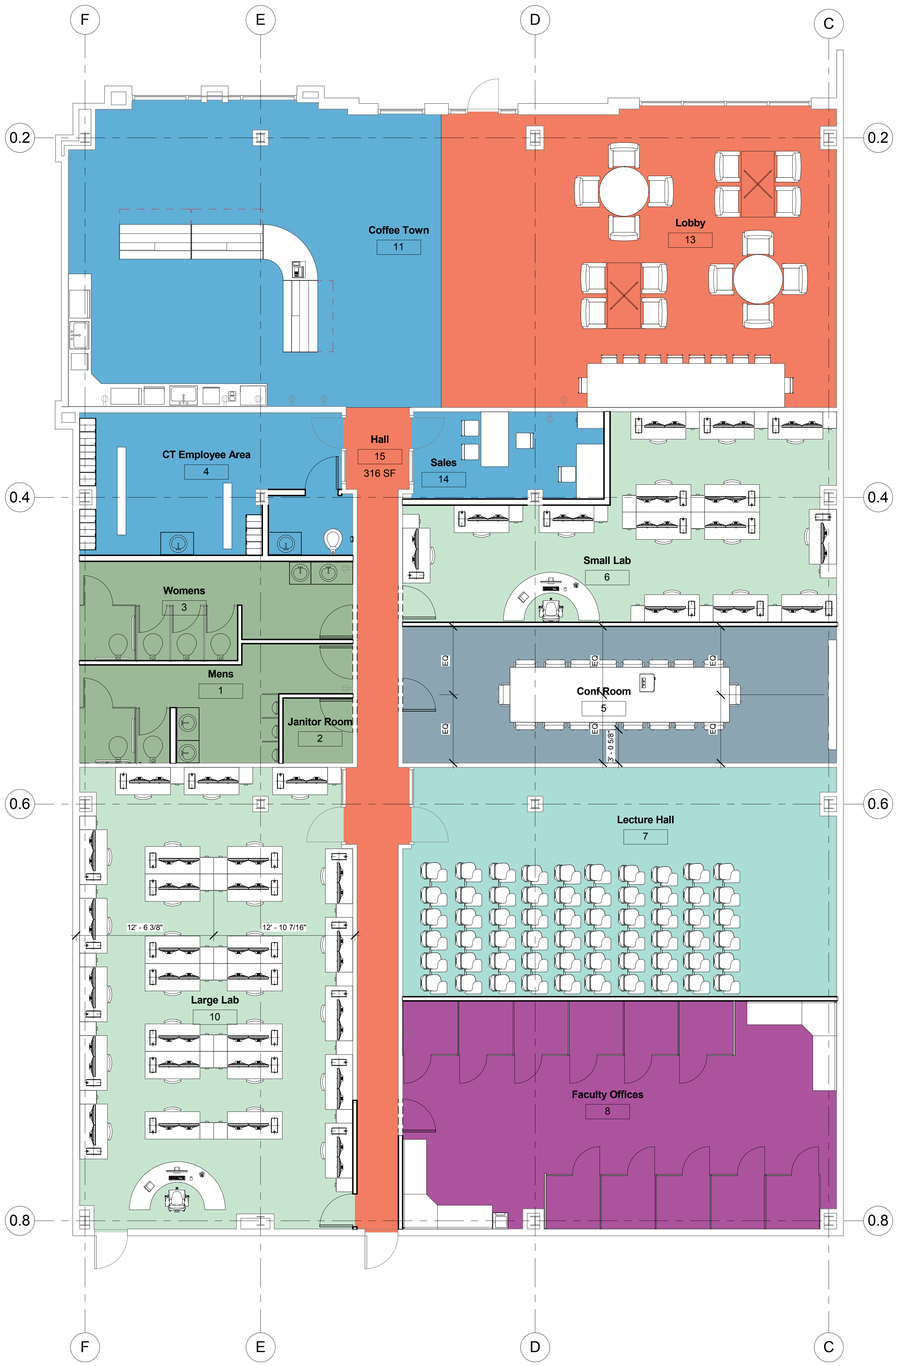

1 Z CTI Presentation
3/16" = 1'-0"

Department Legend

- Class Space
- Conference Space
- Coridor
- Faculty Space
- Lab Space
- Service
- Store

AUTODESK.

www.autodesk.com/revit

Consultant
Address
Address
Address
Phone

Consultant
Address
Address
Address
Phone

Consultant
Address
Address
Address
Phone

Consultant
Address
Address
Address
Phone

Consultant
Address
Address
Address
Phone

No.	Description	Date

Kyle Irwin

Coffee Tech Institiute

Presentation Plan - CTI

Project Number	Project Number
Date	Issue Date
Drawn By	Author
Checked By	Checker

A107

Scale 3/16" = 1'-0"

10/22/2015 1:35:21 PM

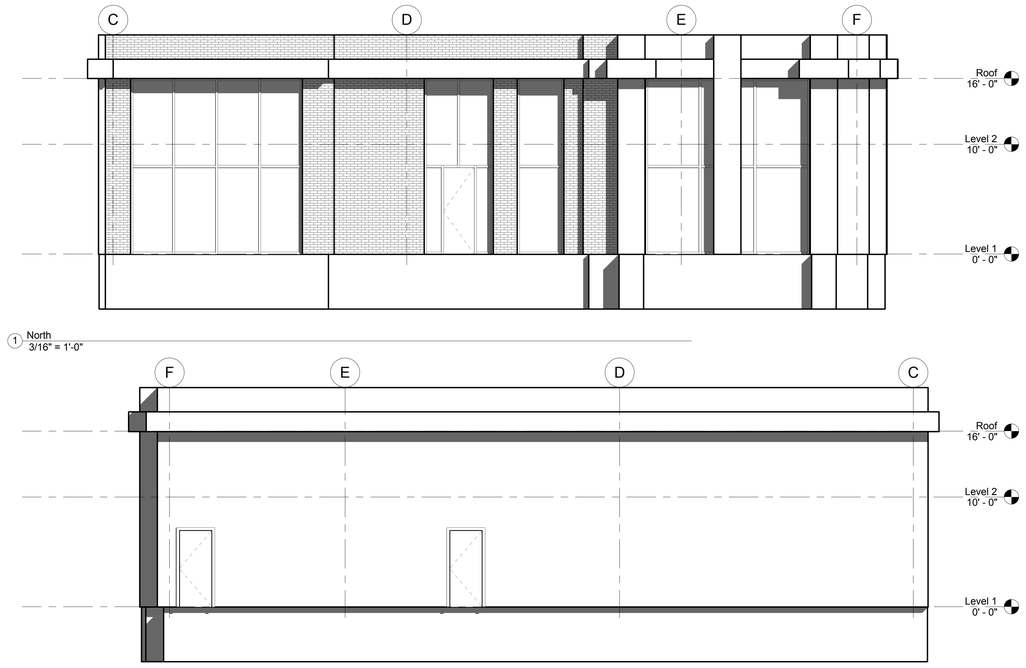

1 North
3/16" = 1'-0"

2 South
3/16" = 1'-0"

3 East
3/16" = 1'-0"

4 West
3/16" = 1'-0"

AUTODESK.

www.autodesk.com/revit

Consultant
Address
Address
Address
Phone

Consultant
Address
Address
Address
Phone

Consultant
Address
Address
Address
Phone

Consultant
Address
Address
Address
Phone

Consultant
Address
Address
Address
Phone

No.	Description	Date

Kyle Irwin

Coffee Tech Institiute

Exterior Elevations - CTI

Project Number	Project Number
Date	Issue Date
Drawn By	Author
Checked By	Checker

A108

Scale 3/16" = 1'-0"

10/22/2015 1:35:26 PM

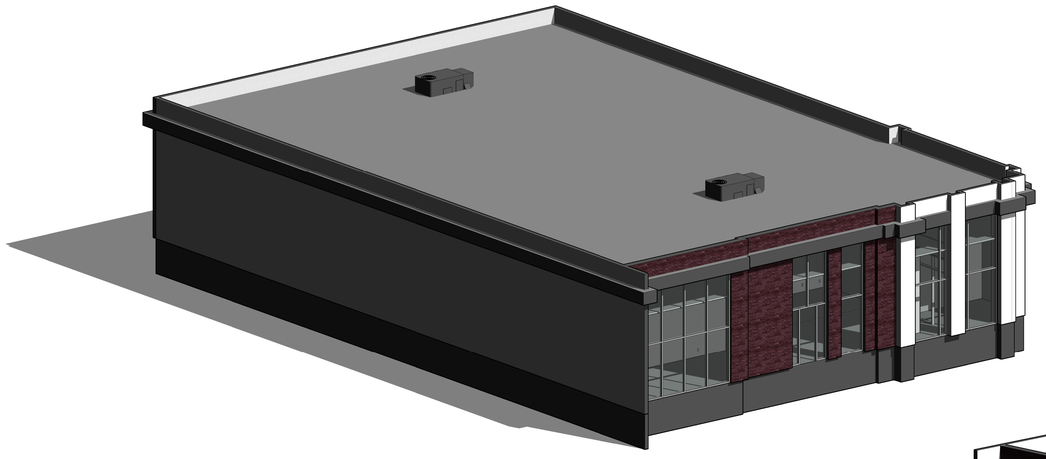

1 NE

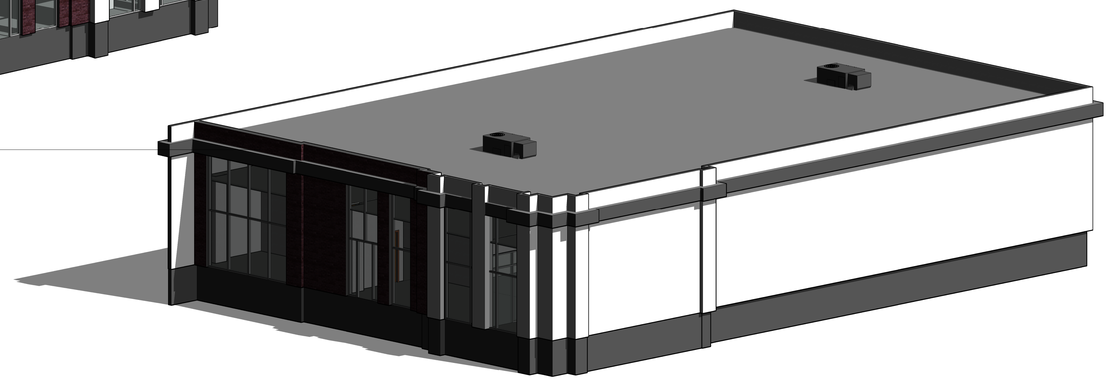

2 NW

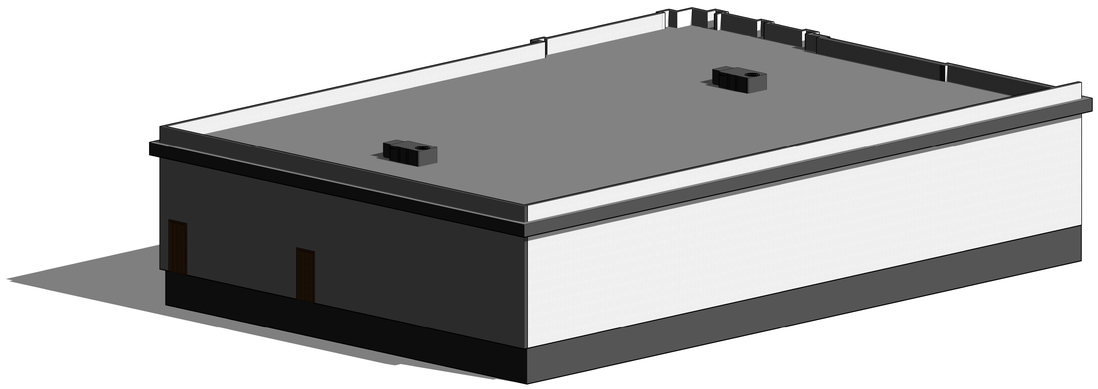

3 SE

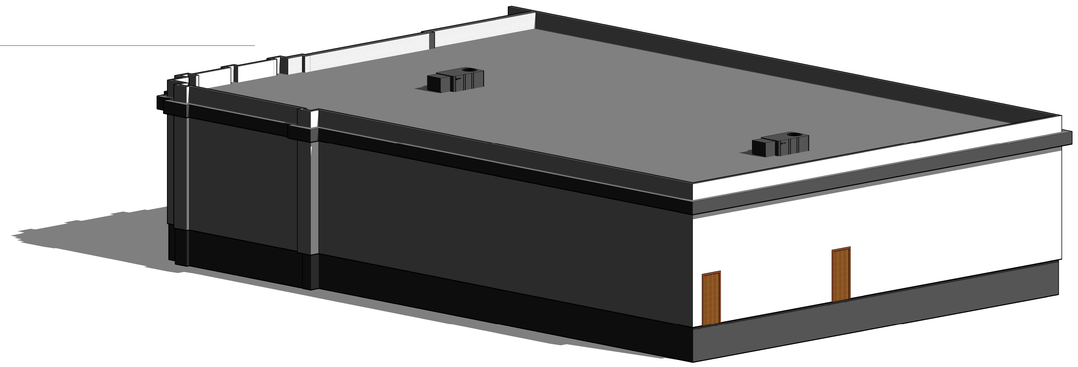

4 SW

AUTODESK.

www.autodesk.com/revit

Consultant
Address
Address
Address
Phone

Consultant
Address
Address
Address
Phone

Consultant
Address
Address
Address
Phone

Consultant
Address
Address
Address
Phone

Consultant
Address
Address
Address
Phone

No.	Description	Date

Kyle Irwin

Coffee Tech Institiute

3D Views - CTI

Project Number	Project Number
Date	Issue Date
Drawn By	Author
Checked By	Checker

A109

Scale

10/22/2015 1:35:31 PM

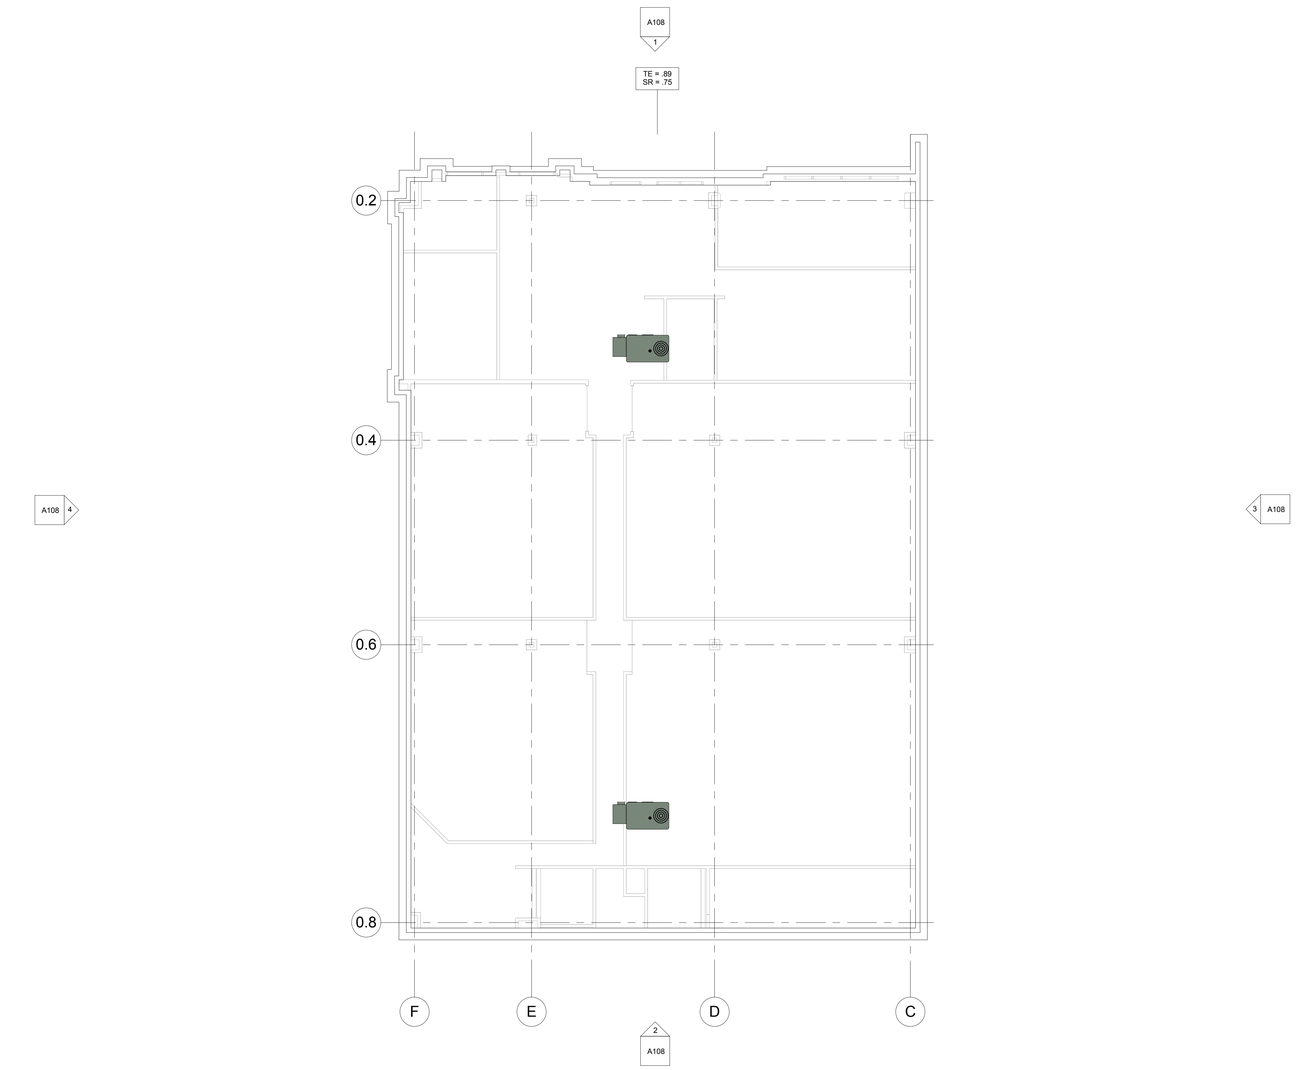

1 Roof
1/8" = 1'-0"

AUTODESK.

www.autodesk.com/revit

Consultant
Address
Address
Address
Phone

Consultant
Address
Address
Address
Phone

Consultant
Address
Address
Address
Phone

Consultant
Address
Address
Address
Phone

Consultant
Address
Address
Address
Phone

No.	Description	Date

Kyle Irwin

Coffee Tech Institiute

Roof Plan - CTI

Project Number	Project Number
Date	Issue Date
Drawn By	Author
Checked By	Checker

A110

Scale 1/8" = 1'-0"

10/22/2015 1:35:31 PM